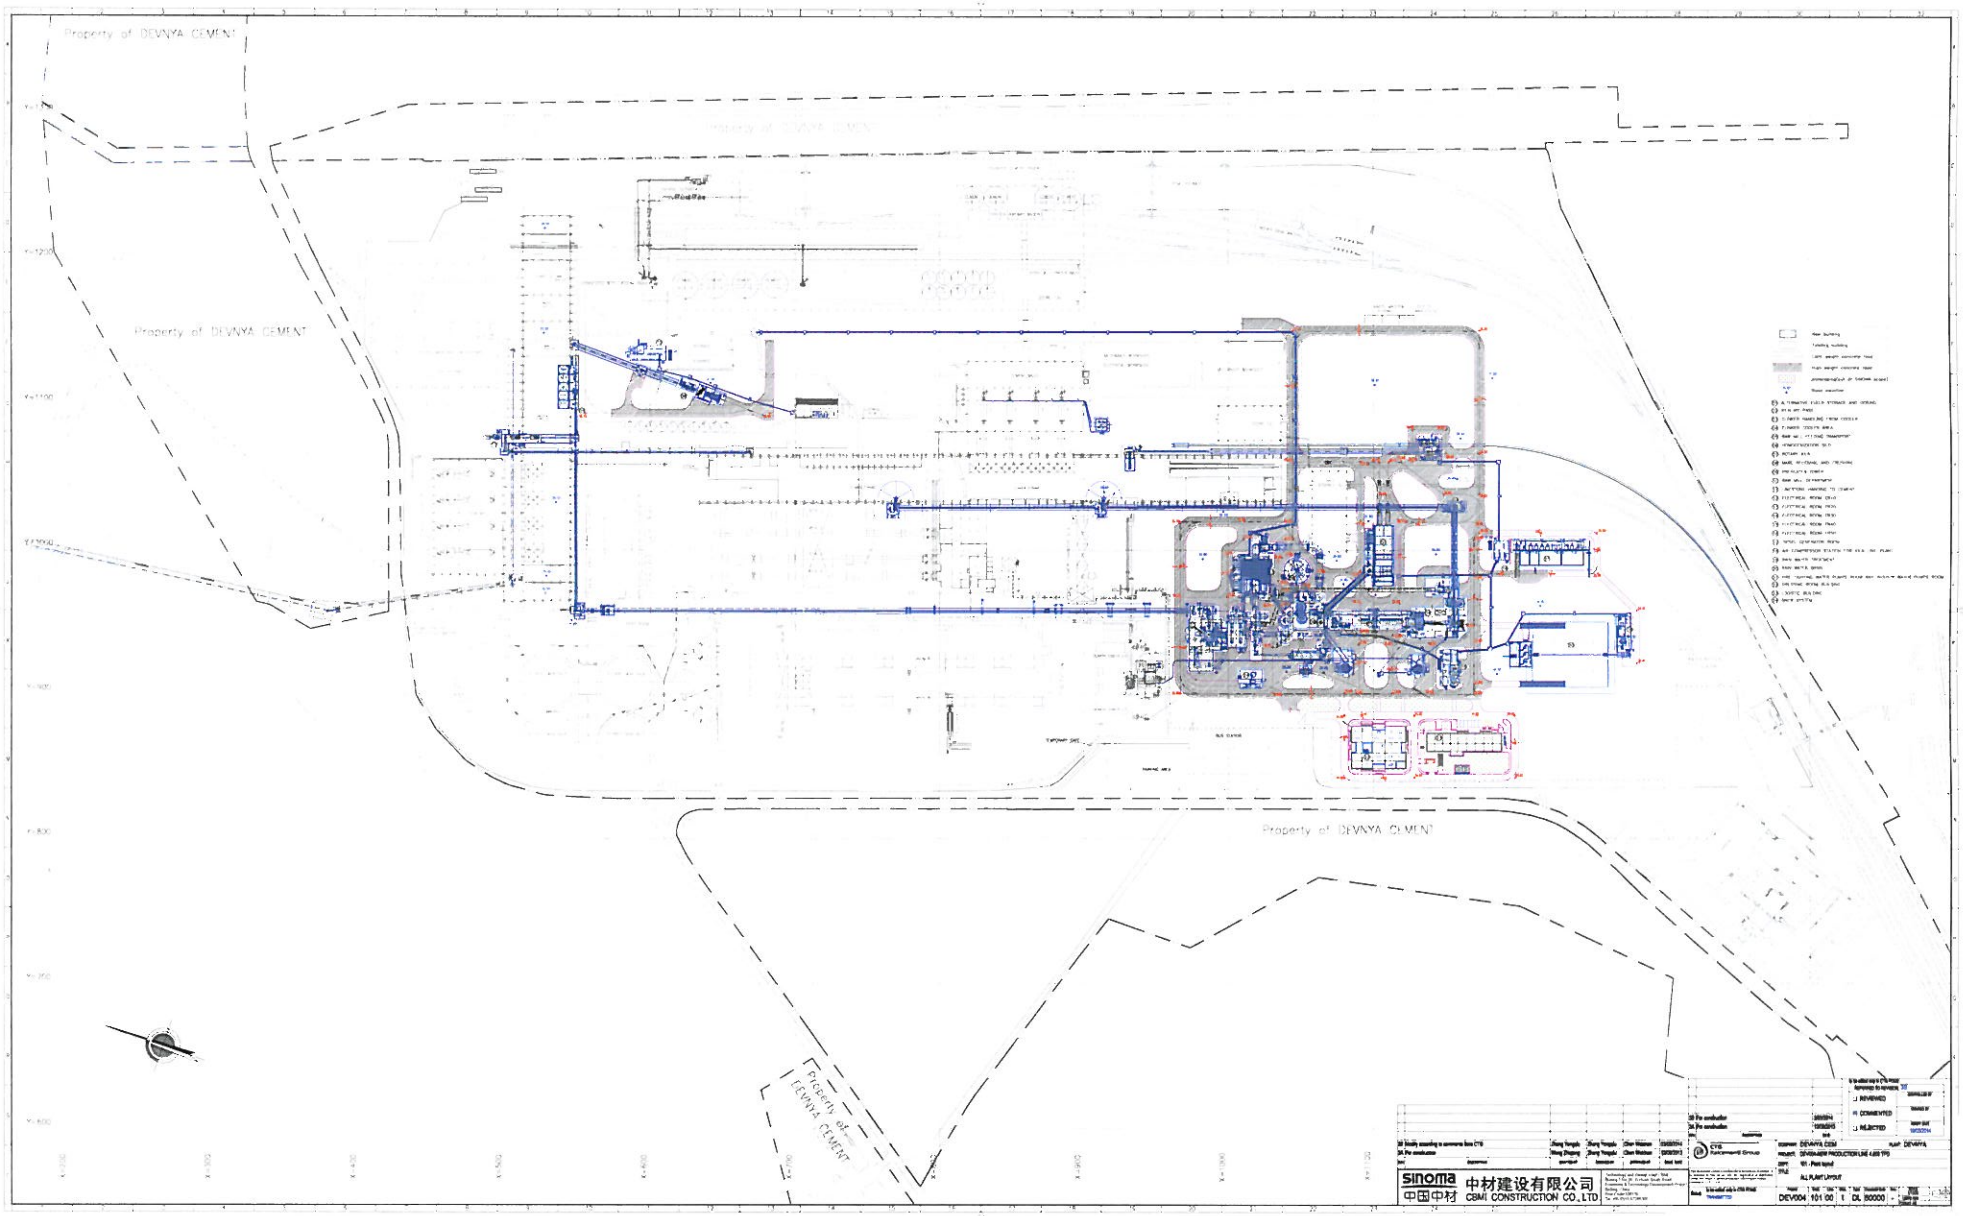
Property of DEVNYA CEMENT
Property of DEVNYA CEMENT
Property of DEVNYA CEMENT
Property of DEVNYA CEMENT
Property of DEVNYA CEMENT
sinoma
中国中材
中材建设有限公司
CBMI CONSTRUCTION CO.,LTD
DEVNYA CEM
DEVNYA
DEVNYA 4000 PRODUCTION LINE 4,000 TPD
ALL PLANT LAYOUT
DEV004 101 00
DL 80000